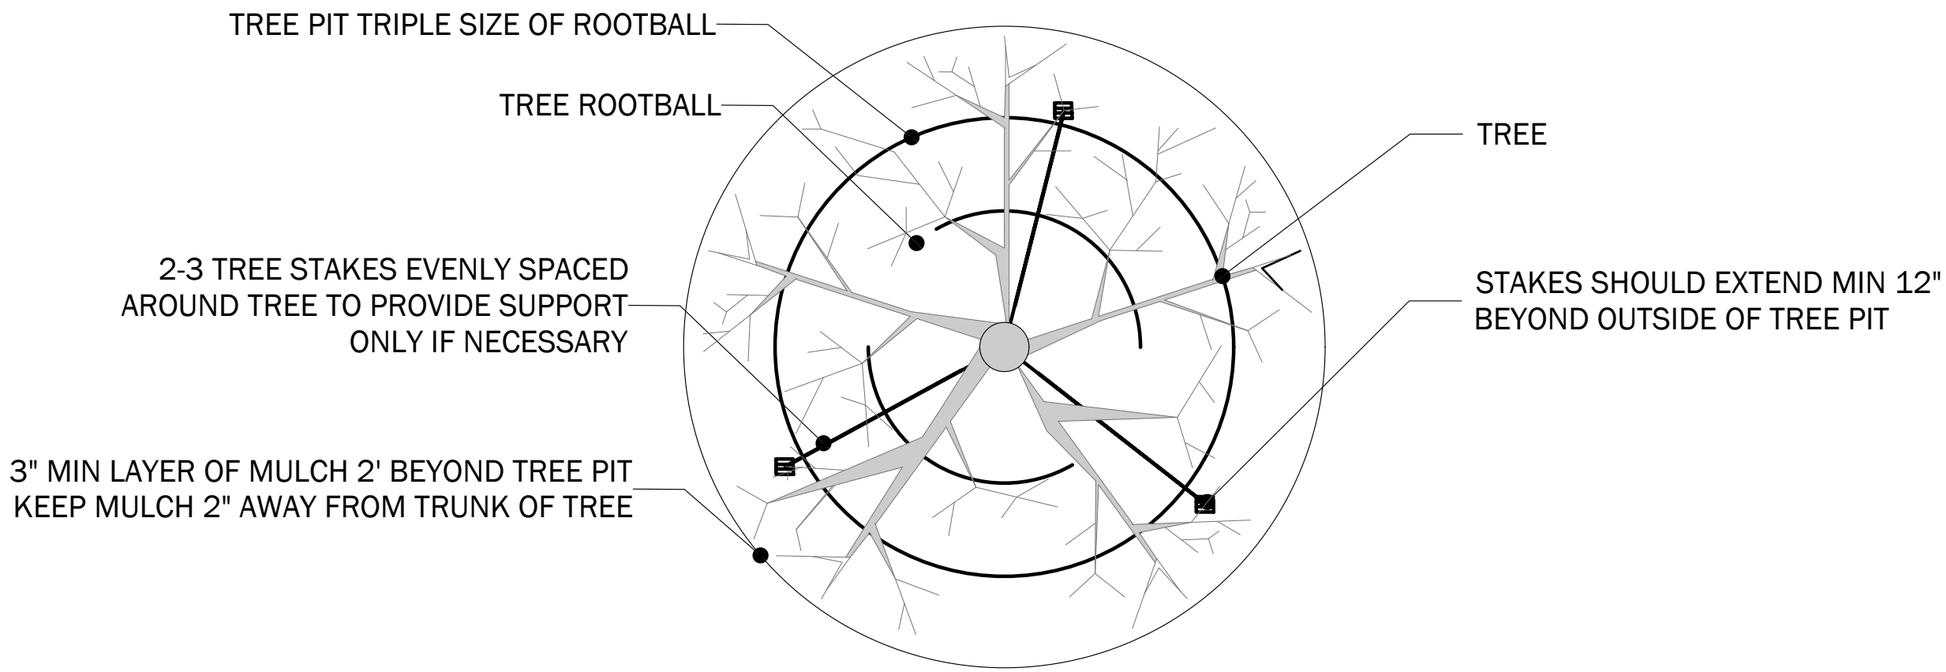

PLAN: TREE PLANTING DETAIL

PLAN VIEW

city of greenville

No.	DATE	BY/CHKD

REVISION

PROJECT NO.

DATE
October 11, 2010

DRAWN BY
ROBERT WEBER,
URBAN DESIGNER

TREE PLANTING DETAIL